PERSONALISED
HOME
DESIGNS
0432 944 601

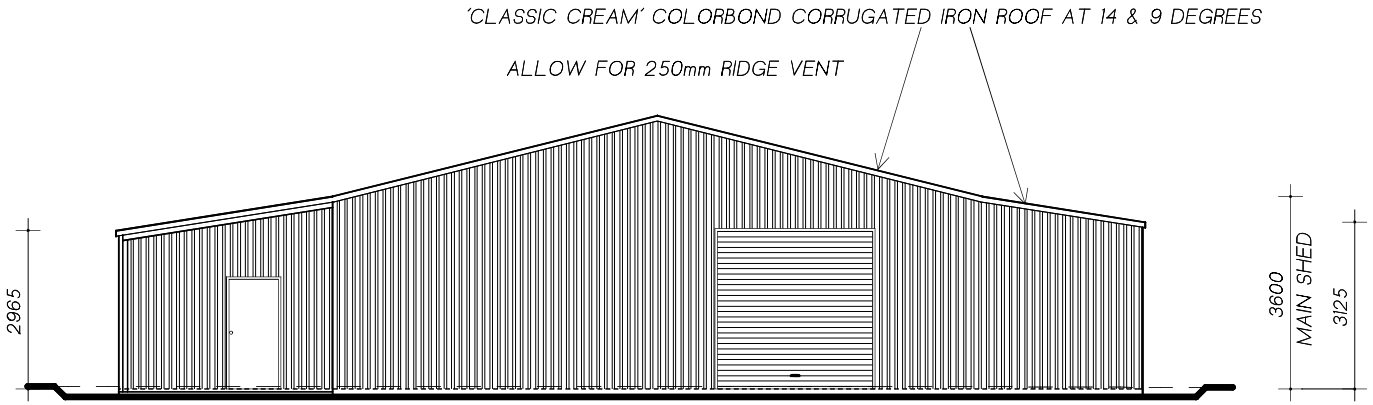

ELEVATION 1

A3 PAPER 1:100

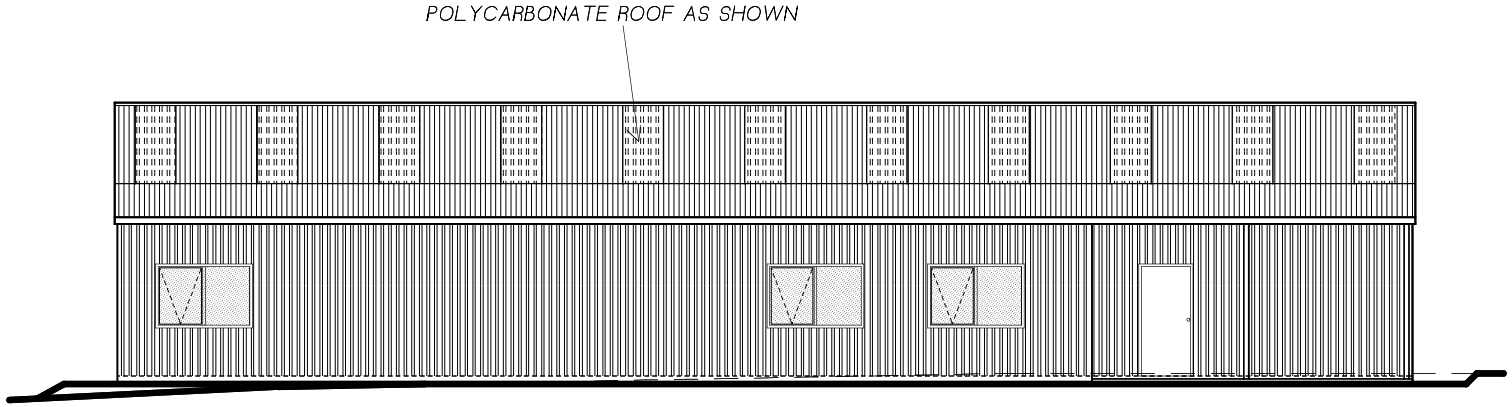

ELEVATION 2

A3 PAPER 1:100

NEW WOODSHED
Lot 1001 FORREST ROAD
STRATHALBYN
ALEXANDRINA COUNCIL
24th NOVEMBER 2015 PAGE 4 OF 11

© COPYRIGHT REMAINS THE PROPERTY OF PERSONALISED HOME DESIGNS